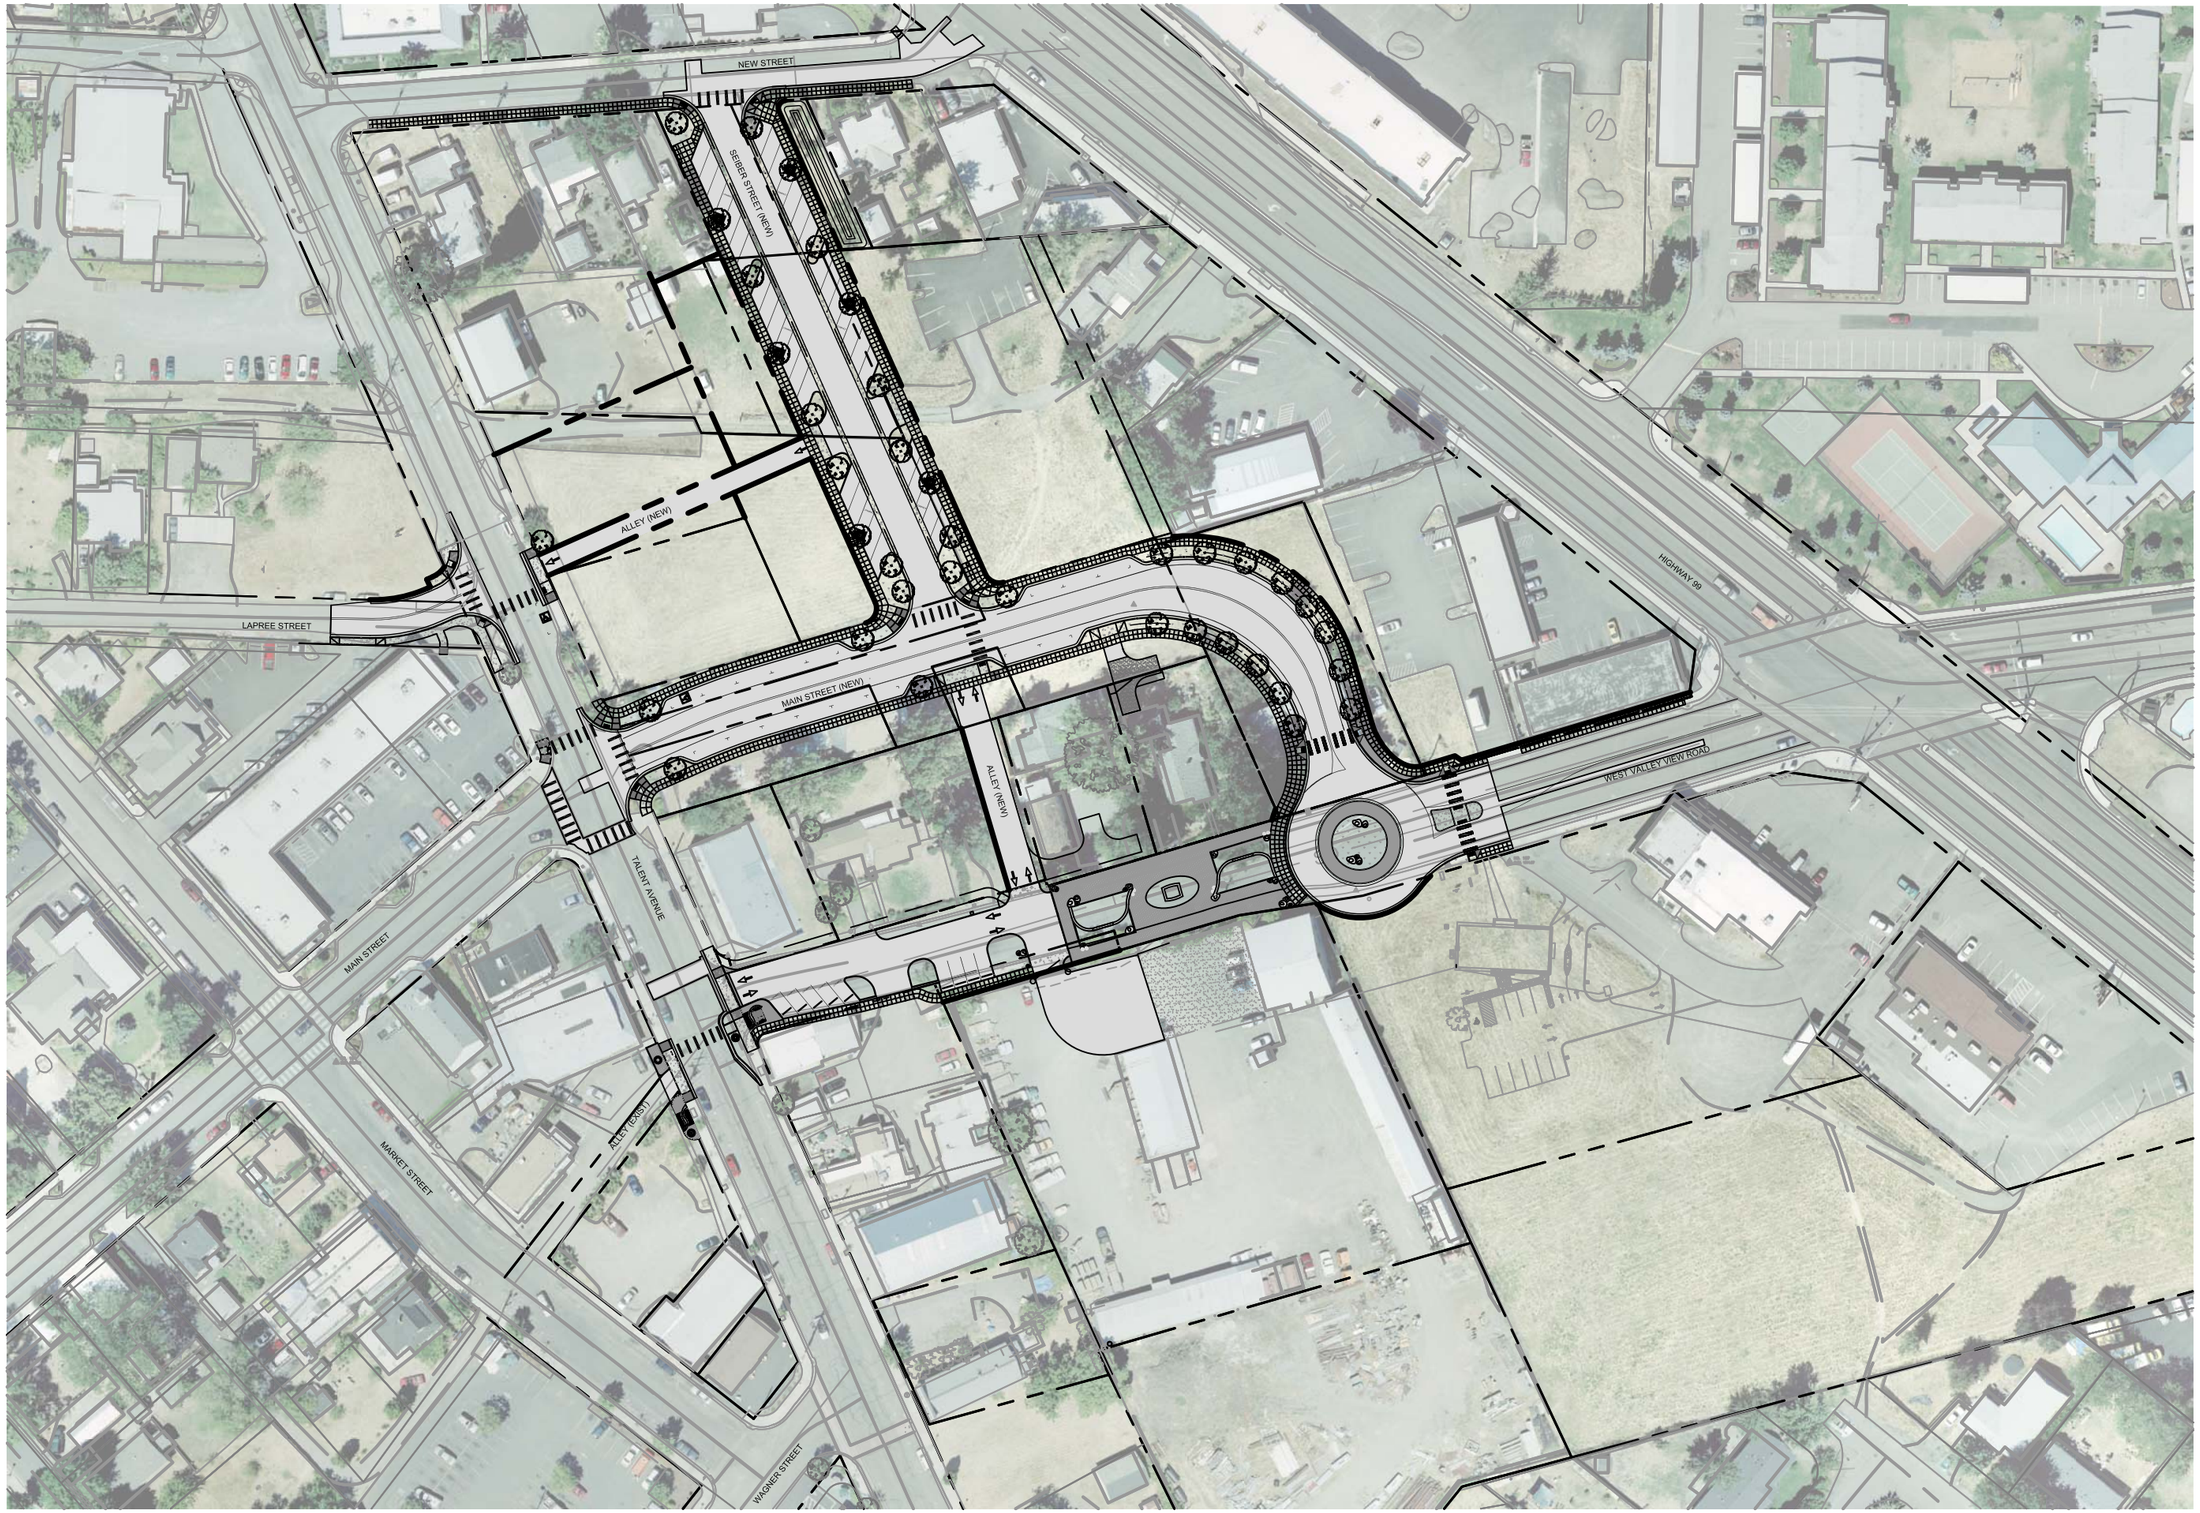

1
C1.0

PHASE 1 OVERVIEW

1" = 100'

TALENT URBAN RENEWAL AGENCY
WEST VALLEY VIEW PROJECT

PHASE 1 OVERVIEW

NO.	REVISIONS	BY	DATE
---	---	---	---
---	---	---	---
---	---	---	---
---	---	---	---

ZBINDEN • CARTER • SOUDERS
ENGINEERING
1654 Williams Highway, Grants Pass, OR 97527
(541) 479-3865 phone fax (541) 479-3870

PROJECT NO:	G-0134-08
DRAWN:	MAJ
CHECKED:	JTRG
DATE:	4/9/10

PHASE 1 OVERVIEW

C1.0