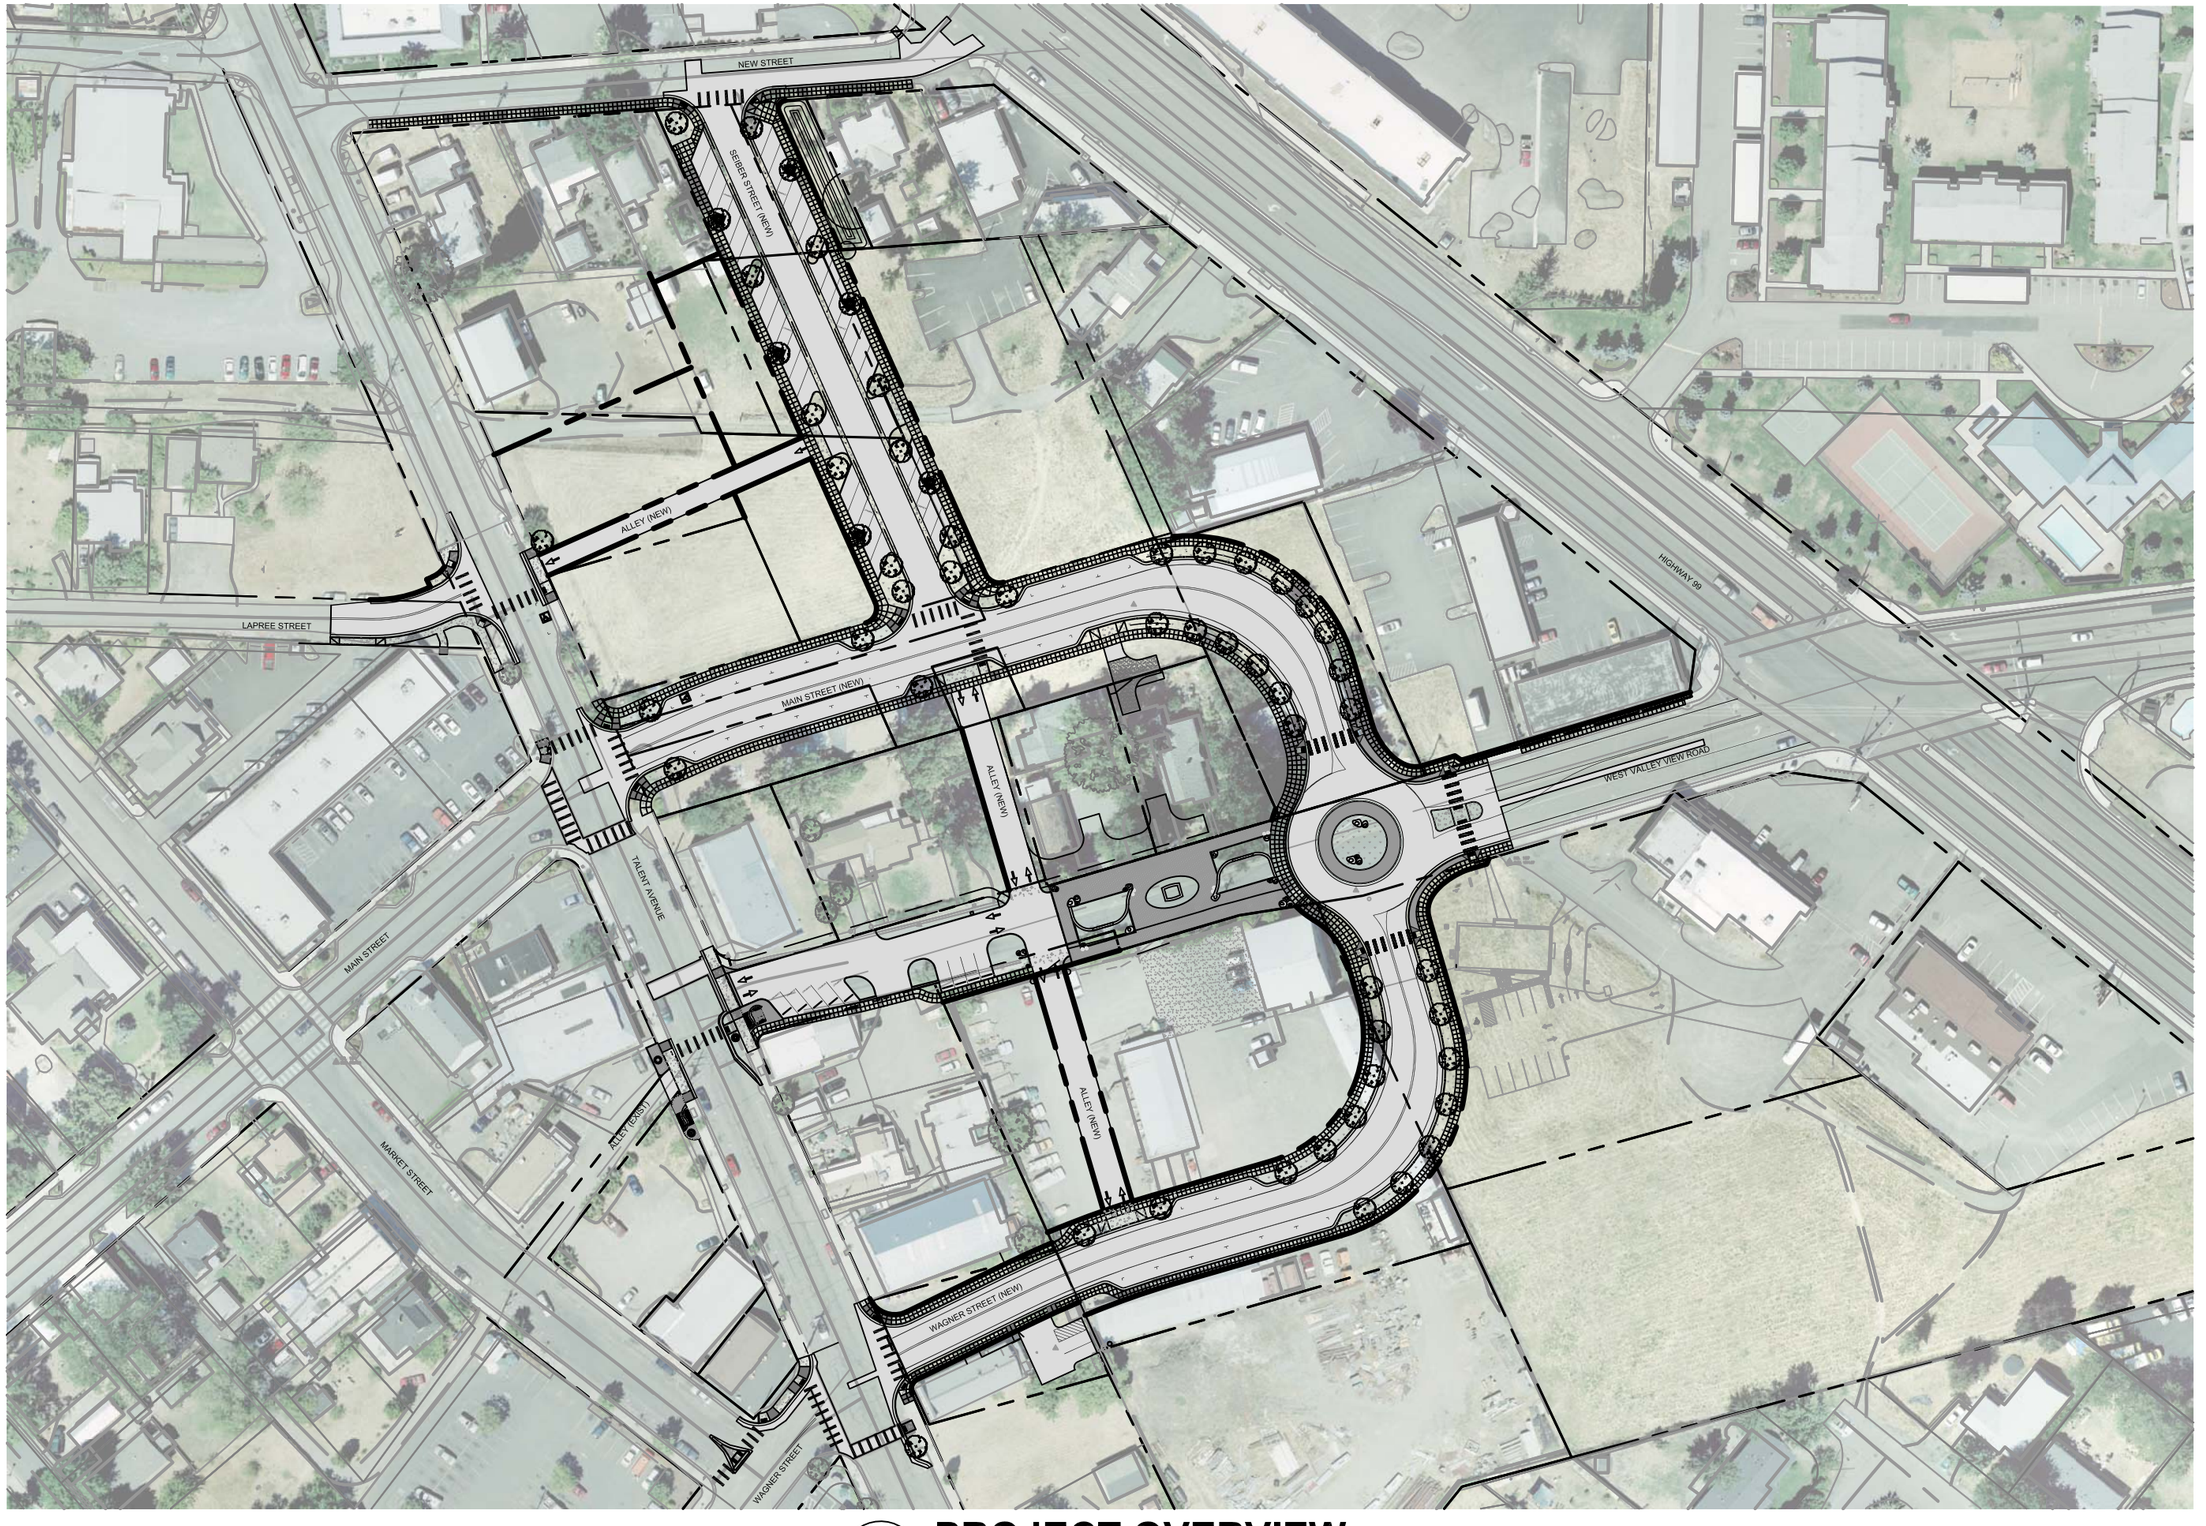

1 / C1.0 **PROJECT OVERVIEW**

1" = 100'

TALENT URBAN RENEWAL AGENCY
WEST VALLEY VIEW PROJECT

PROJECT OVERVIEW

NO.	REVISIONS	BY	DATE
----	----	----	----
----	----	----	----

ZBINDEN • CARTER • SOUDERS
ENGINEERING
1654 Williams Highway, Grants Pass, OR 97527
(541) 479-3865 phone fax (541) 479-3870

PROJECT NO:	G-0134-08
DRAWN:	MAJ
CHECKED:	JTRG
DATE:	4/9/10

PROJECT OVERVIEW

C1.0