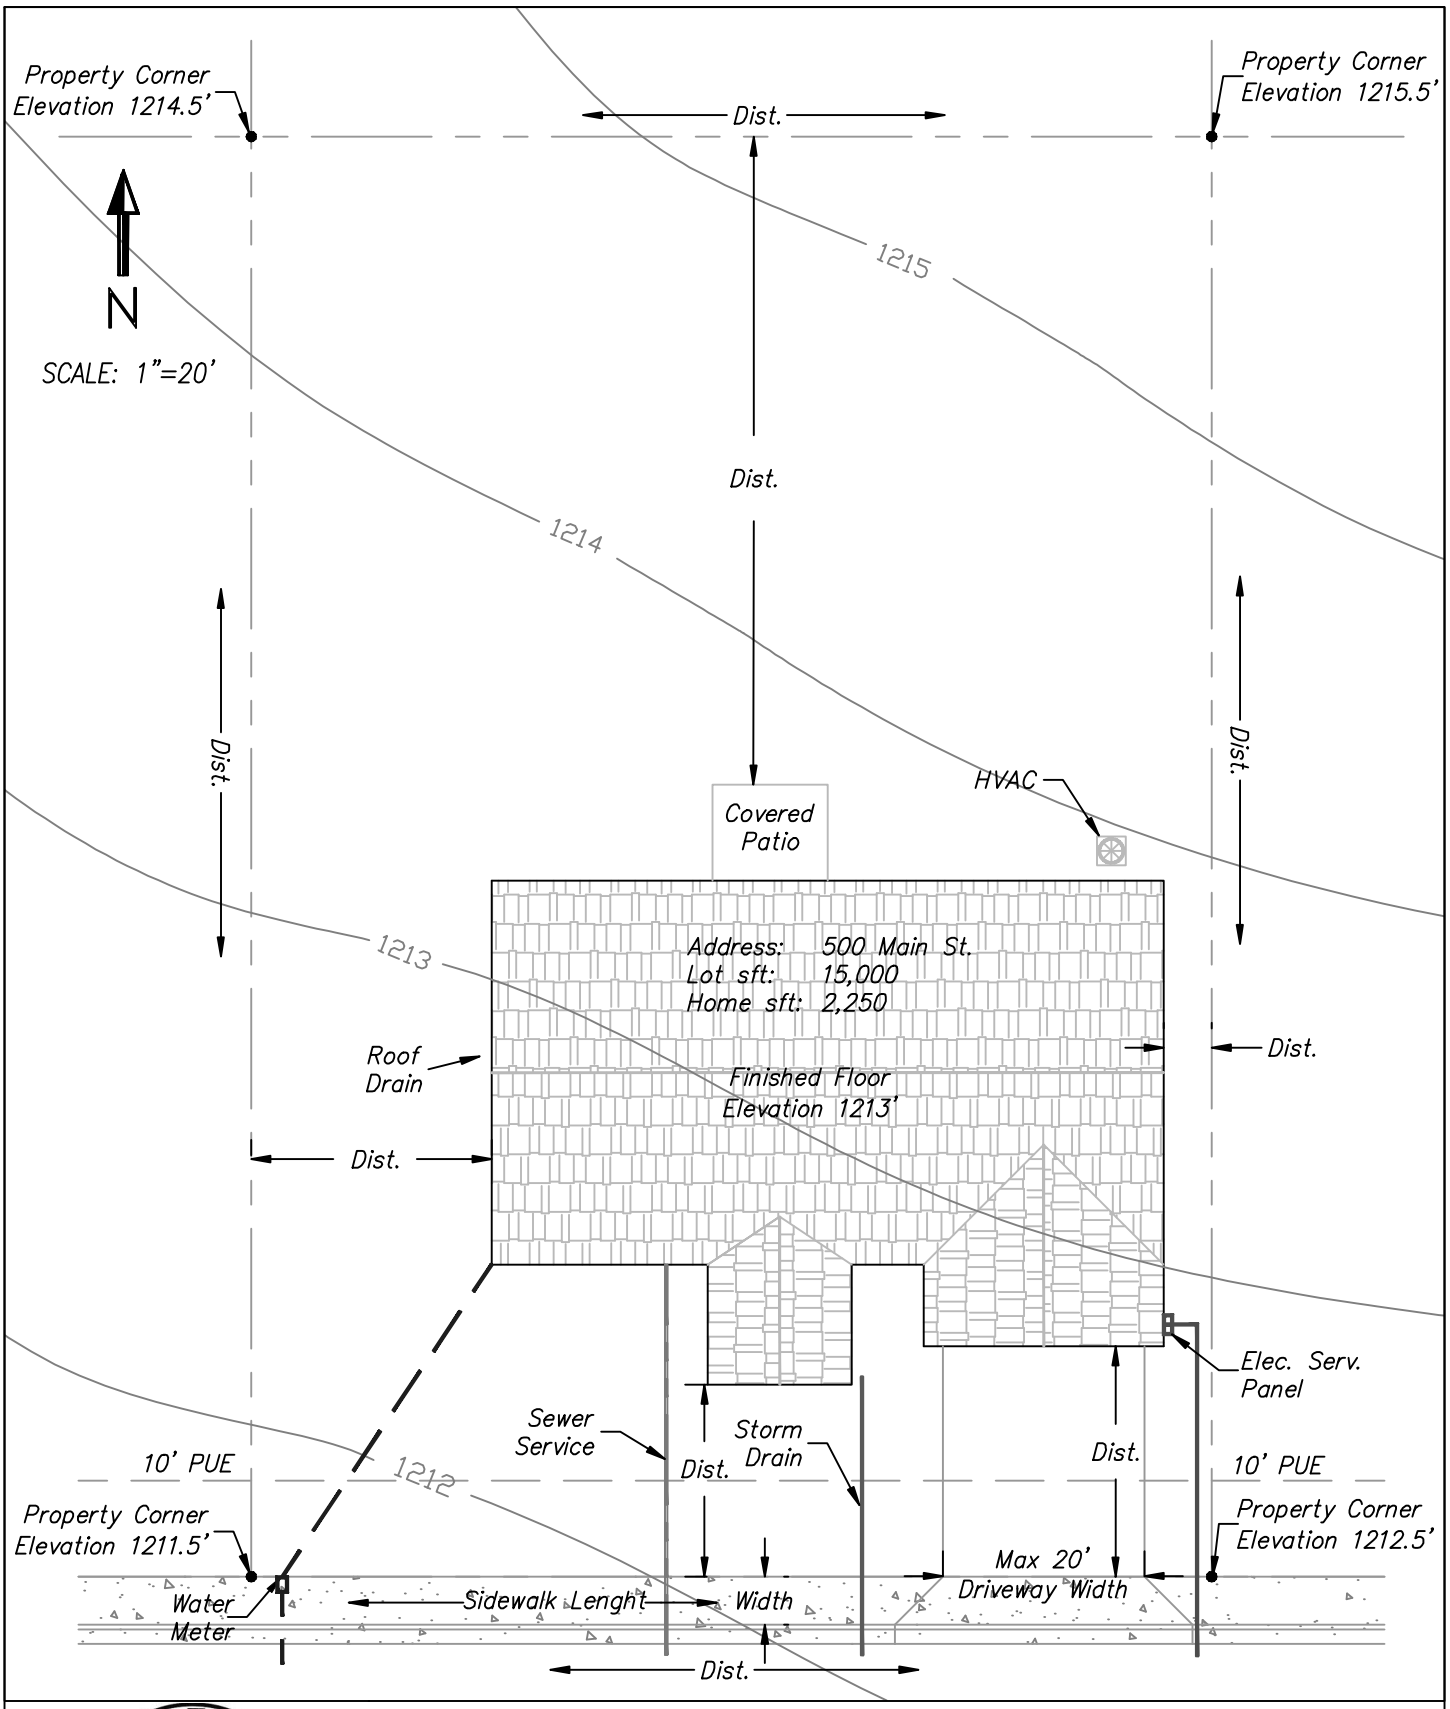

CITY OF TALENT
SAMPLE SITE PLAN
SINGLE-FAMILY RESIDENTIAL (SFR)

DATE: 5/3/07